


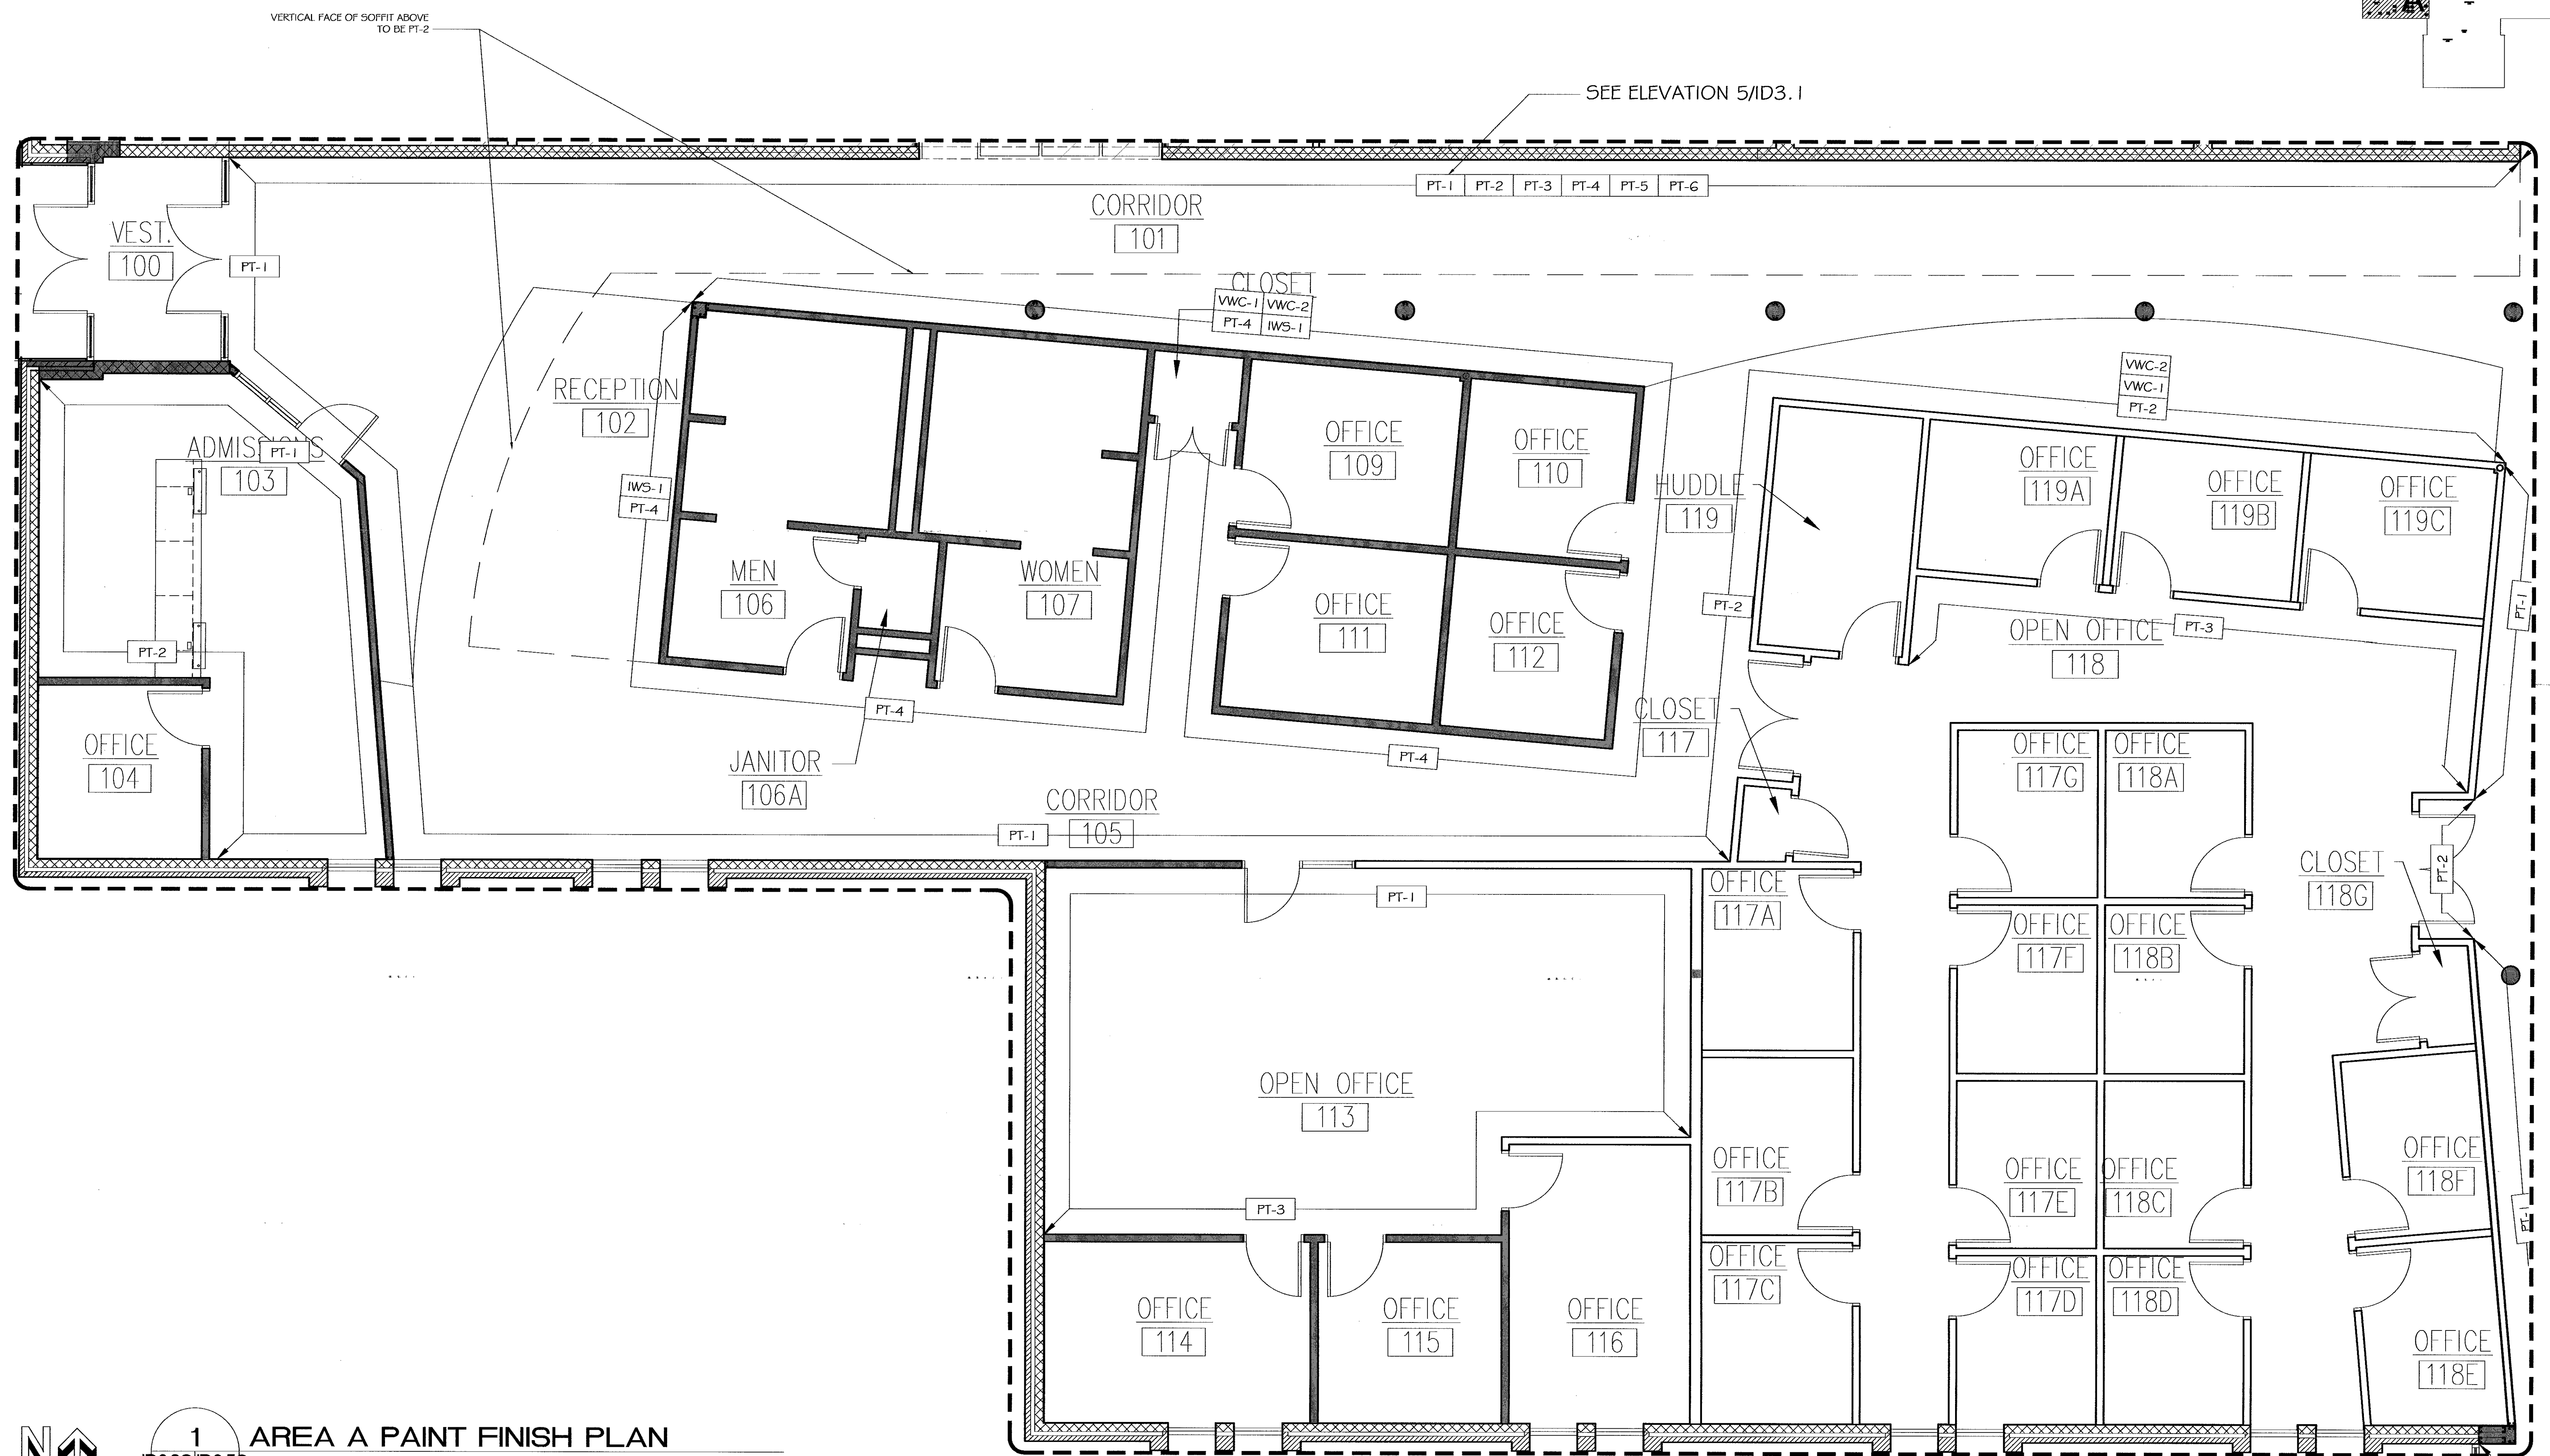

1 AREA A PAINT FINISH PLAN
ID2.3G ID2.5G SCALE: 1/4" = 1'-0"

NOTE: SEE FINISH SCHEDULE ON ID2.1 G FOR GENERAL PAINT LOCATIONS

KSA

Interior Design
P.O. Box 2025
Glen Allen, VA 23058
P: 804.827.0131
F: 804.827.0823
ksainteriors.com

mbj ARCHITECTURE
A Professional Limited Company
GROVE PARK SQUARE
11837-B NUCKOLS ROAD
Richmond, Virginia 23089
☎ (804) 273-9811 fax: (804) 273-9843

mbj ARCHITECTURE
A Professional Limited Company

**RAPPAHANNOCK
COMMUNITY COLLEGE**
CAMPUS RENOVATIONS
WARSAW + GLENN'S, VIRGINIA
PC: 260-17712

GLENN'S CAMPUS
AREA A PAINT FINISH PLAN

Date: MAY. 11, 2010

REVISIONS

NO. DATE